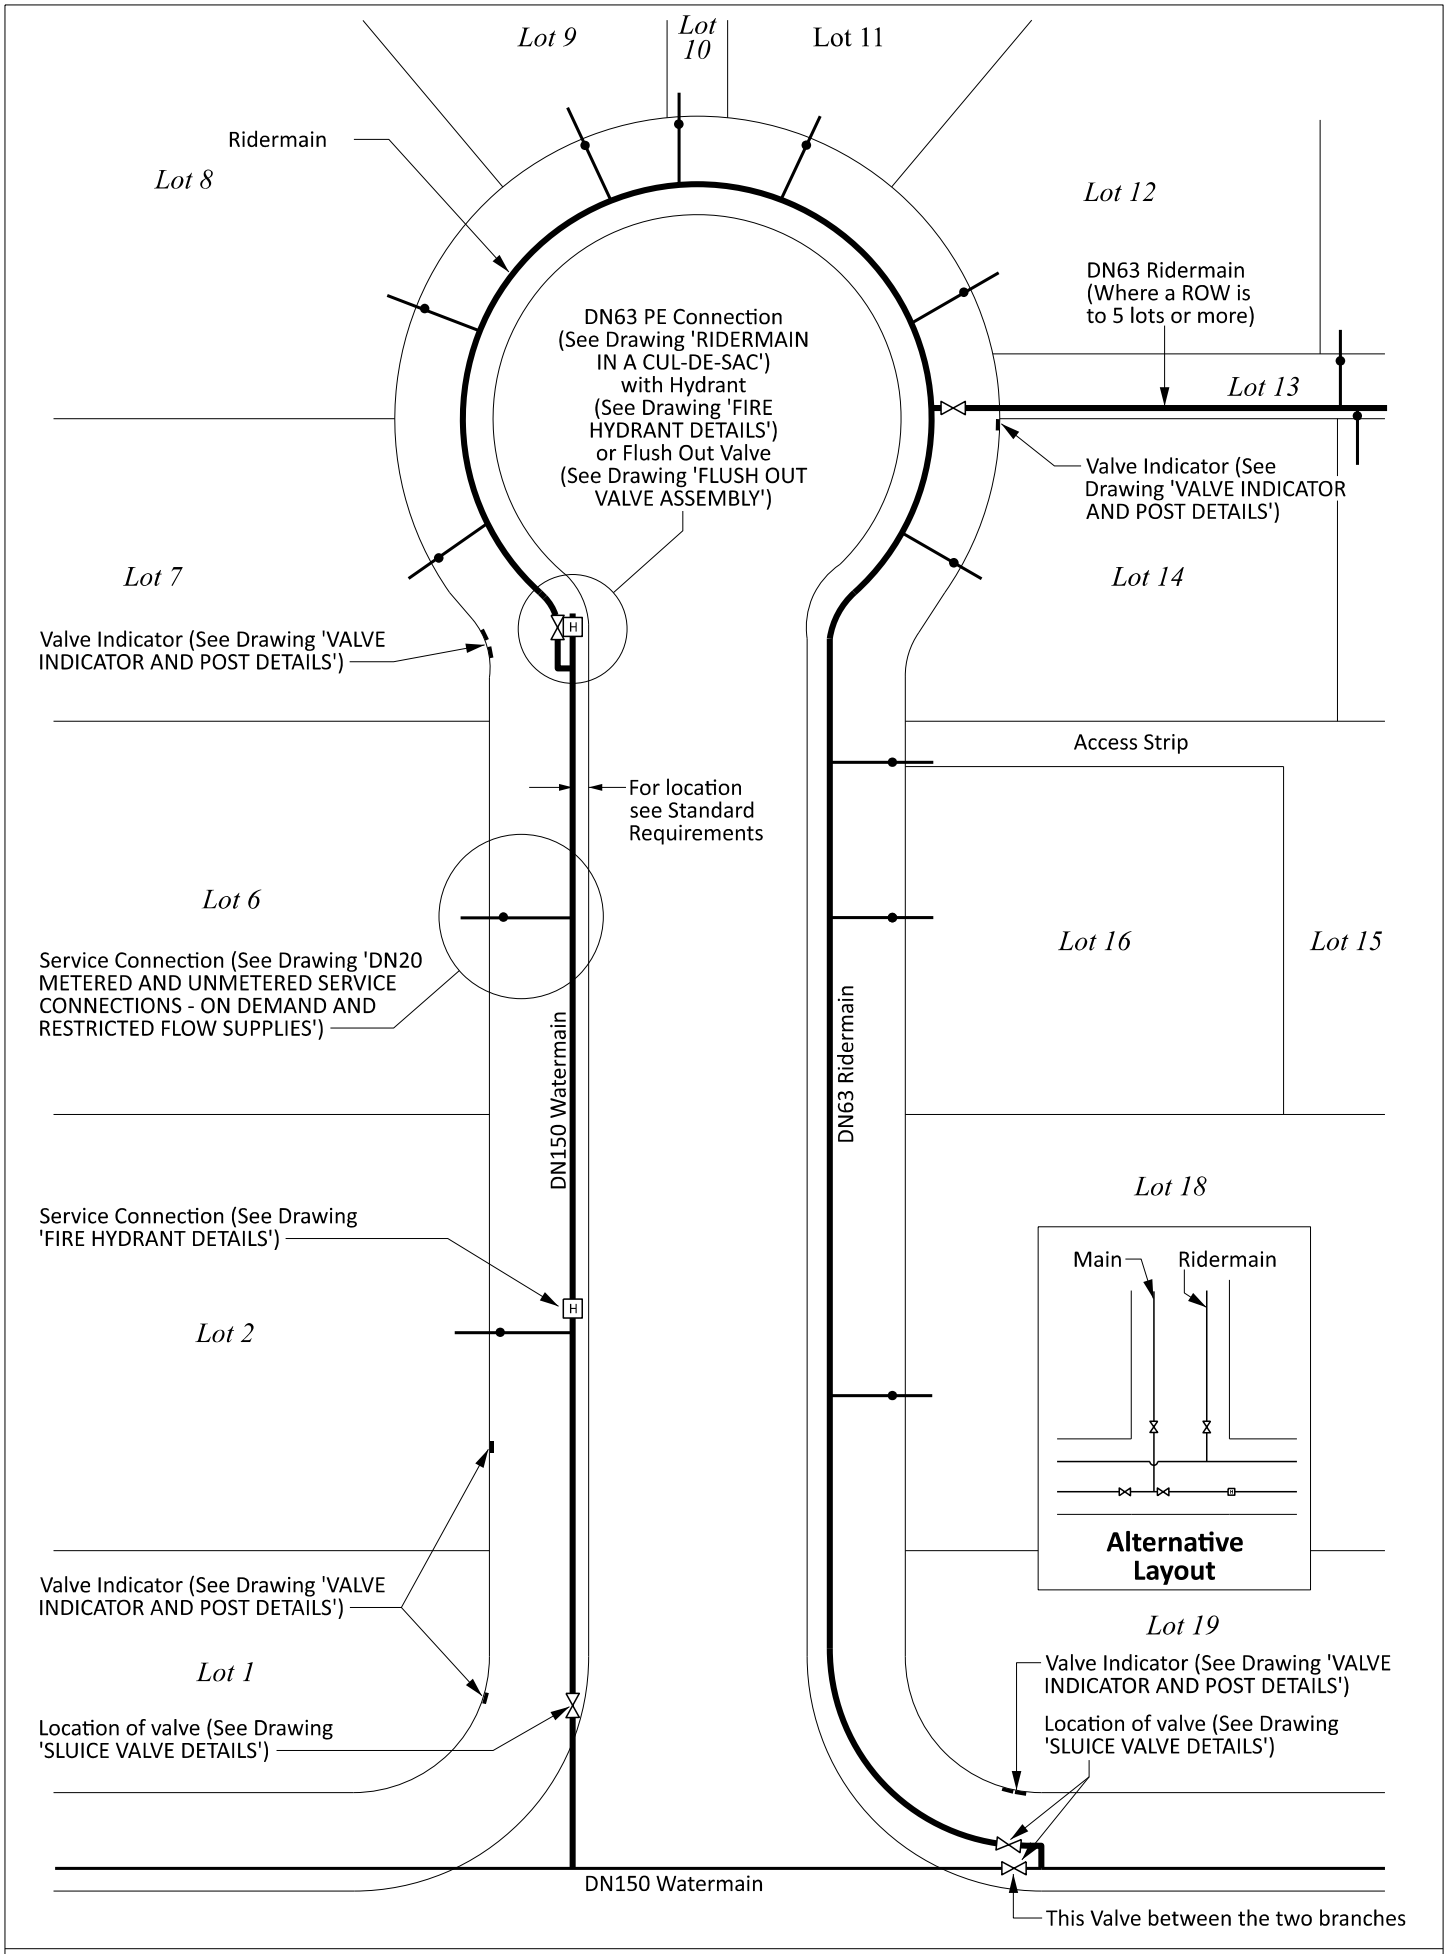

TYPICAL URBAN WATER SUPPLY NETWORK LAYOUT